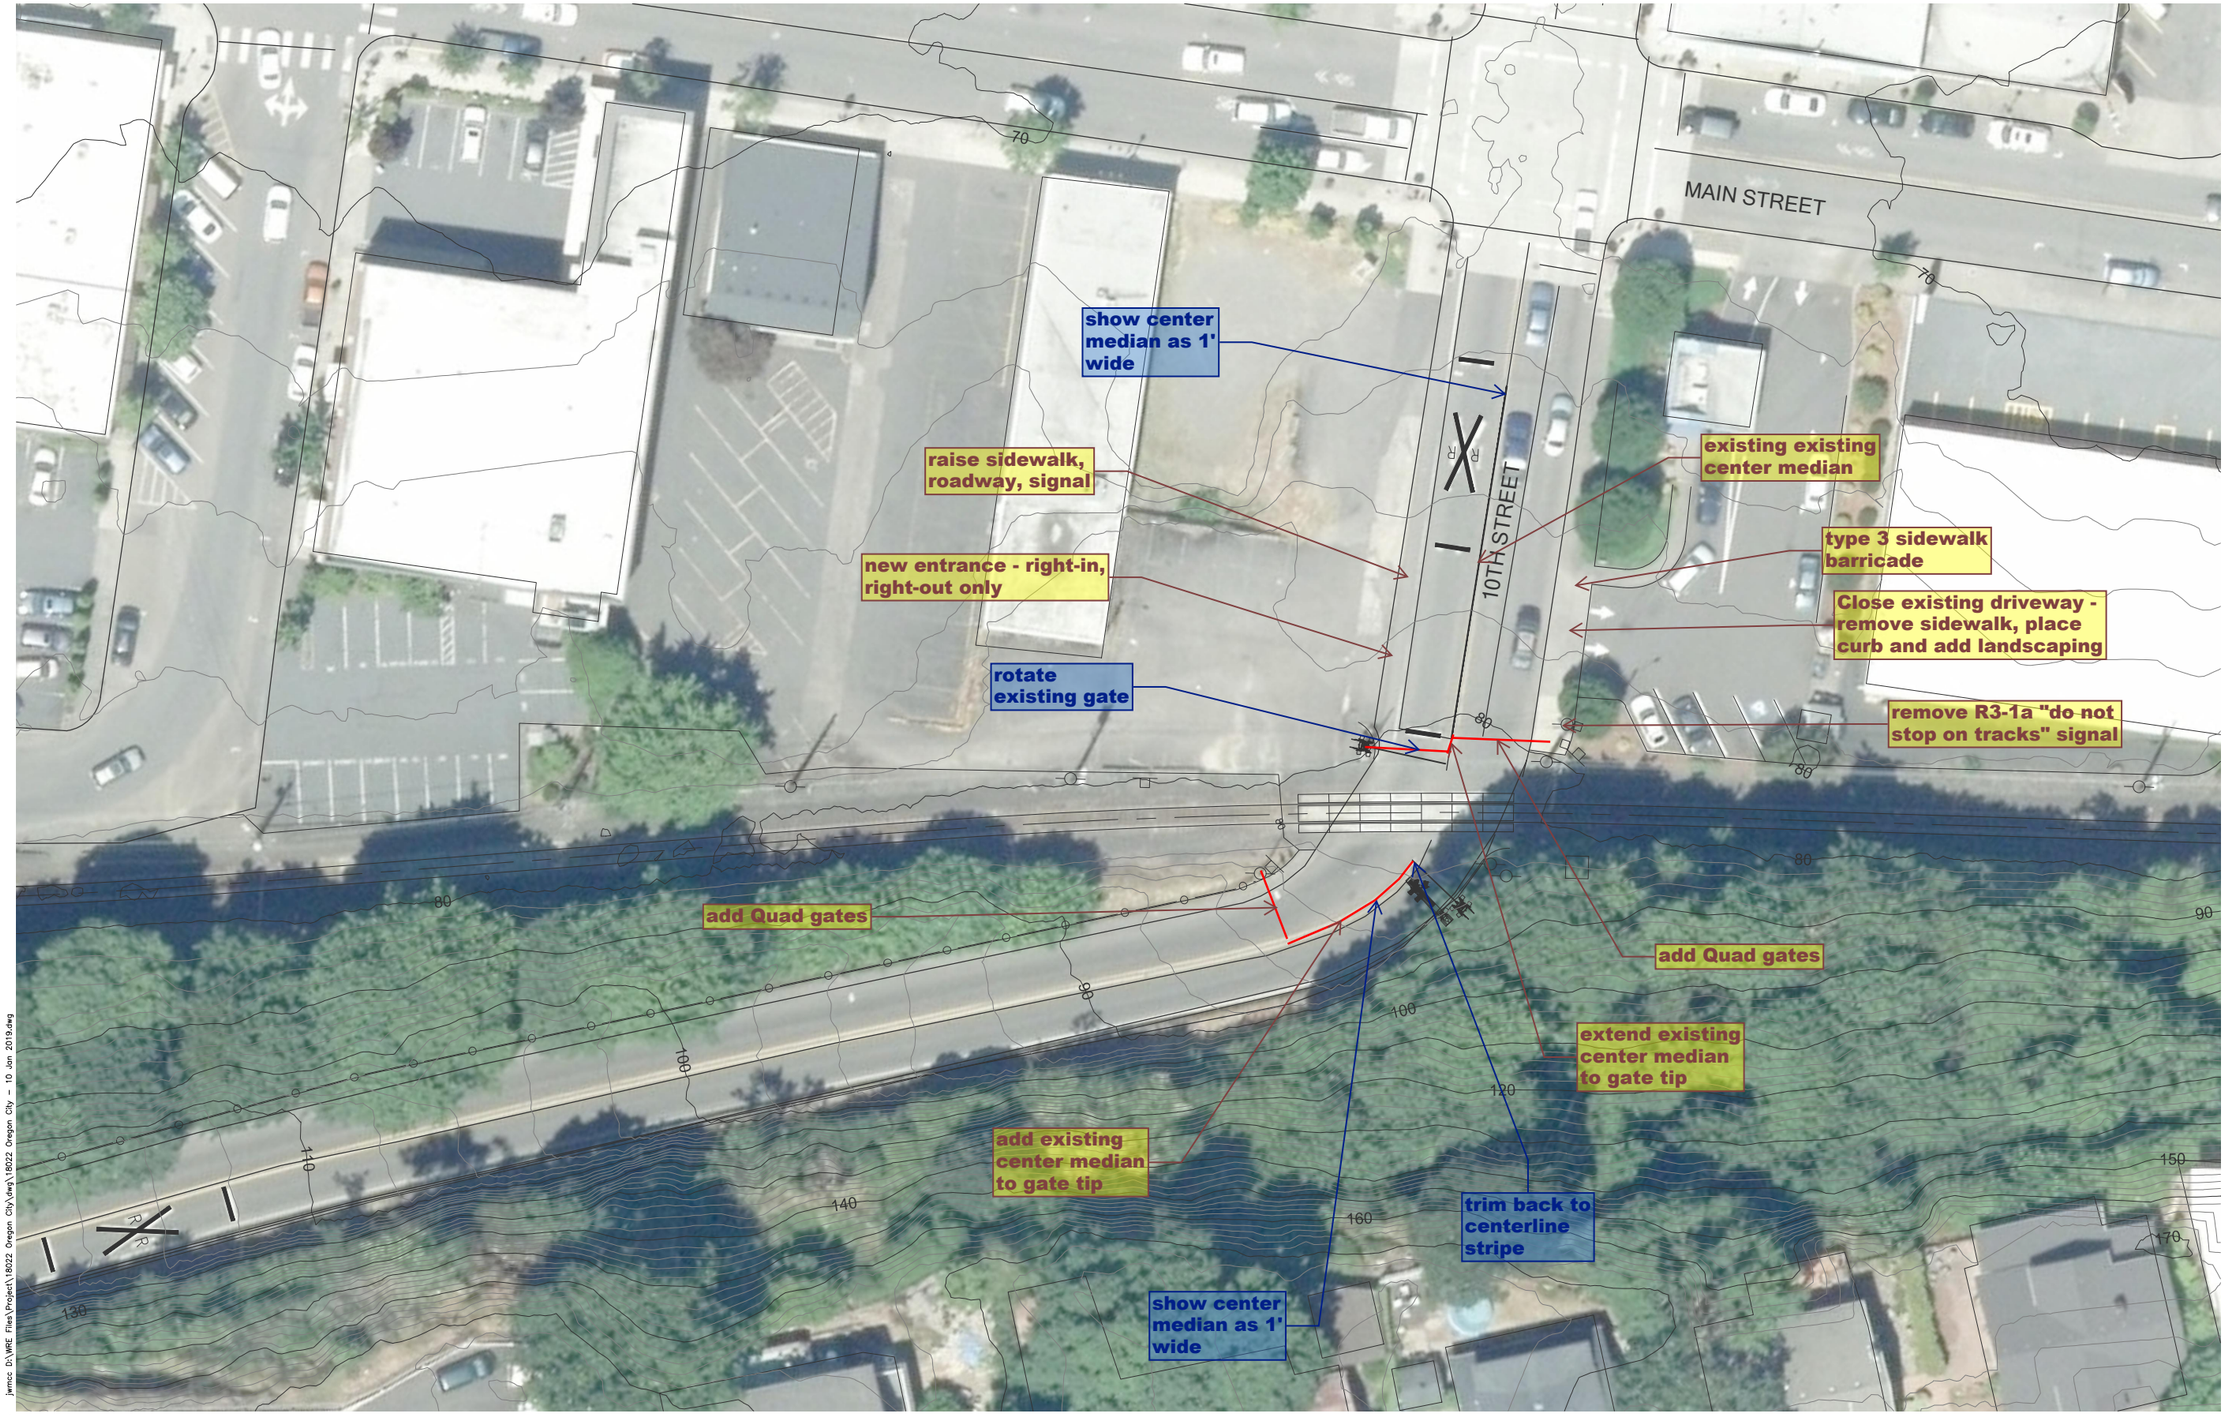

1 TRACK CROSSING PLAN – 10TH ST.
EX1
1" = 20'-0"

REDUCED DRAWINGS - DO NOT SCALE

PRELIMINARY NOT FOR CONSTRUCTION

Thomas W. Wiser, P.E.
22750 SW Miami Drive
Tualatin, Oregon 97062
503 / 691-6095
WISER RAIL ENGINEERING

REGISTERED PROFESSIONAL ENGINEER 15,442 OREGON MAY 30, 1991 THOMAS W. WISER
PRELIMINARY
EXP: 6/30/20

10TH STREEET CROSSING
OREGON CITY, OREGON

TRACK CROSSING PLAN

UNION PACIFIC RAILROAD

NO.	REVISION	DATE BY	ISSUED FOR

SCALE: AS SHOWN	DATE
DESIGNED BY: TWW	1/10/19
JOB No: 18022	
DWG. NO. EX1 OF	REV.

Jan 13, 2019 – 3:22pm jwmcc D:\WRE Files\Project\18022 Oregon City\dwg\18022 Oregon City – 10 Jan 2019.dwg