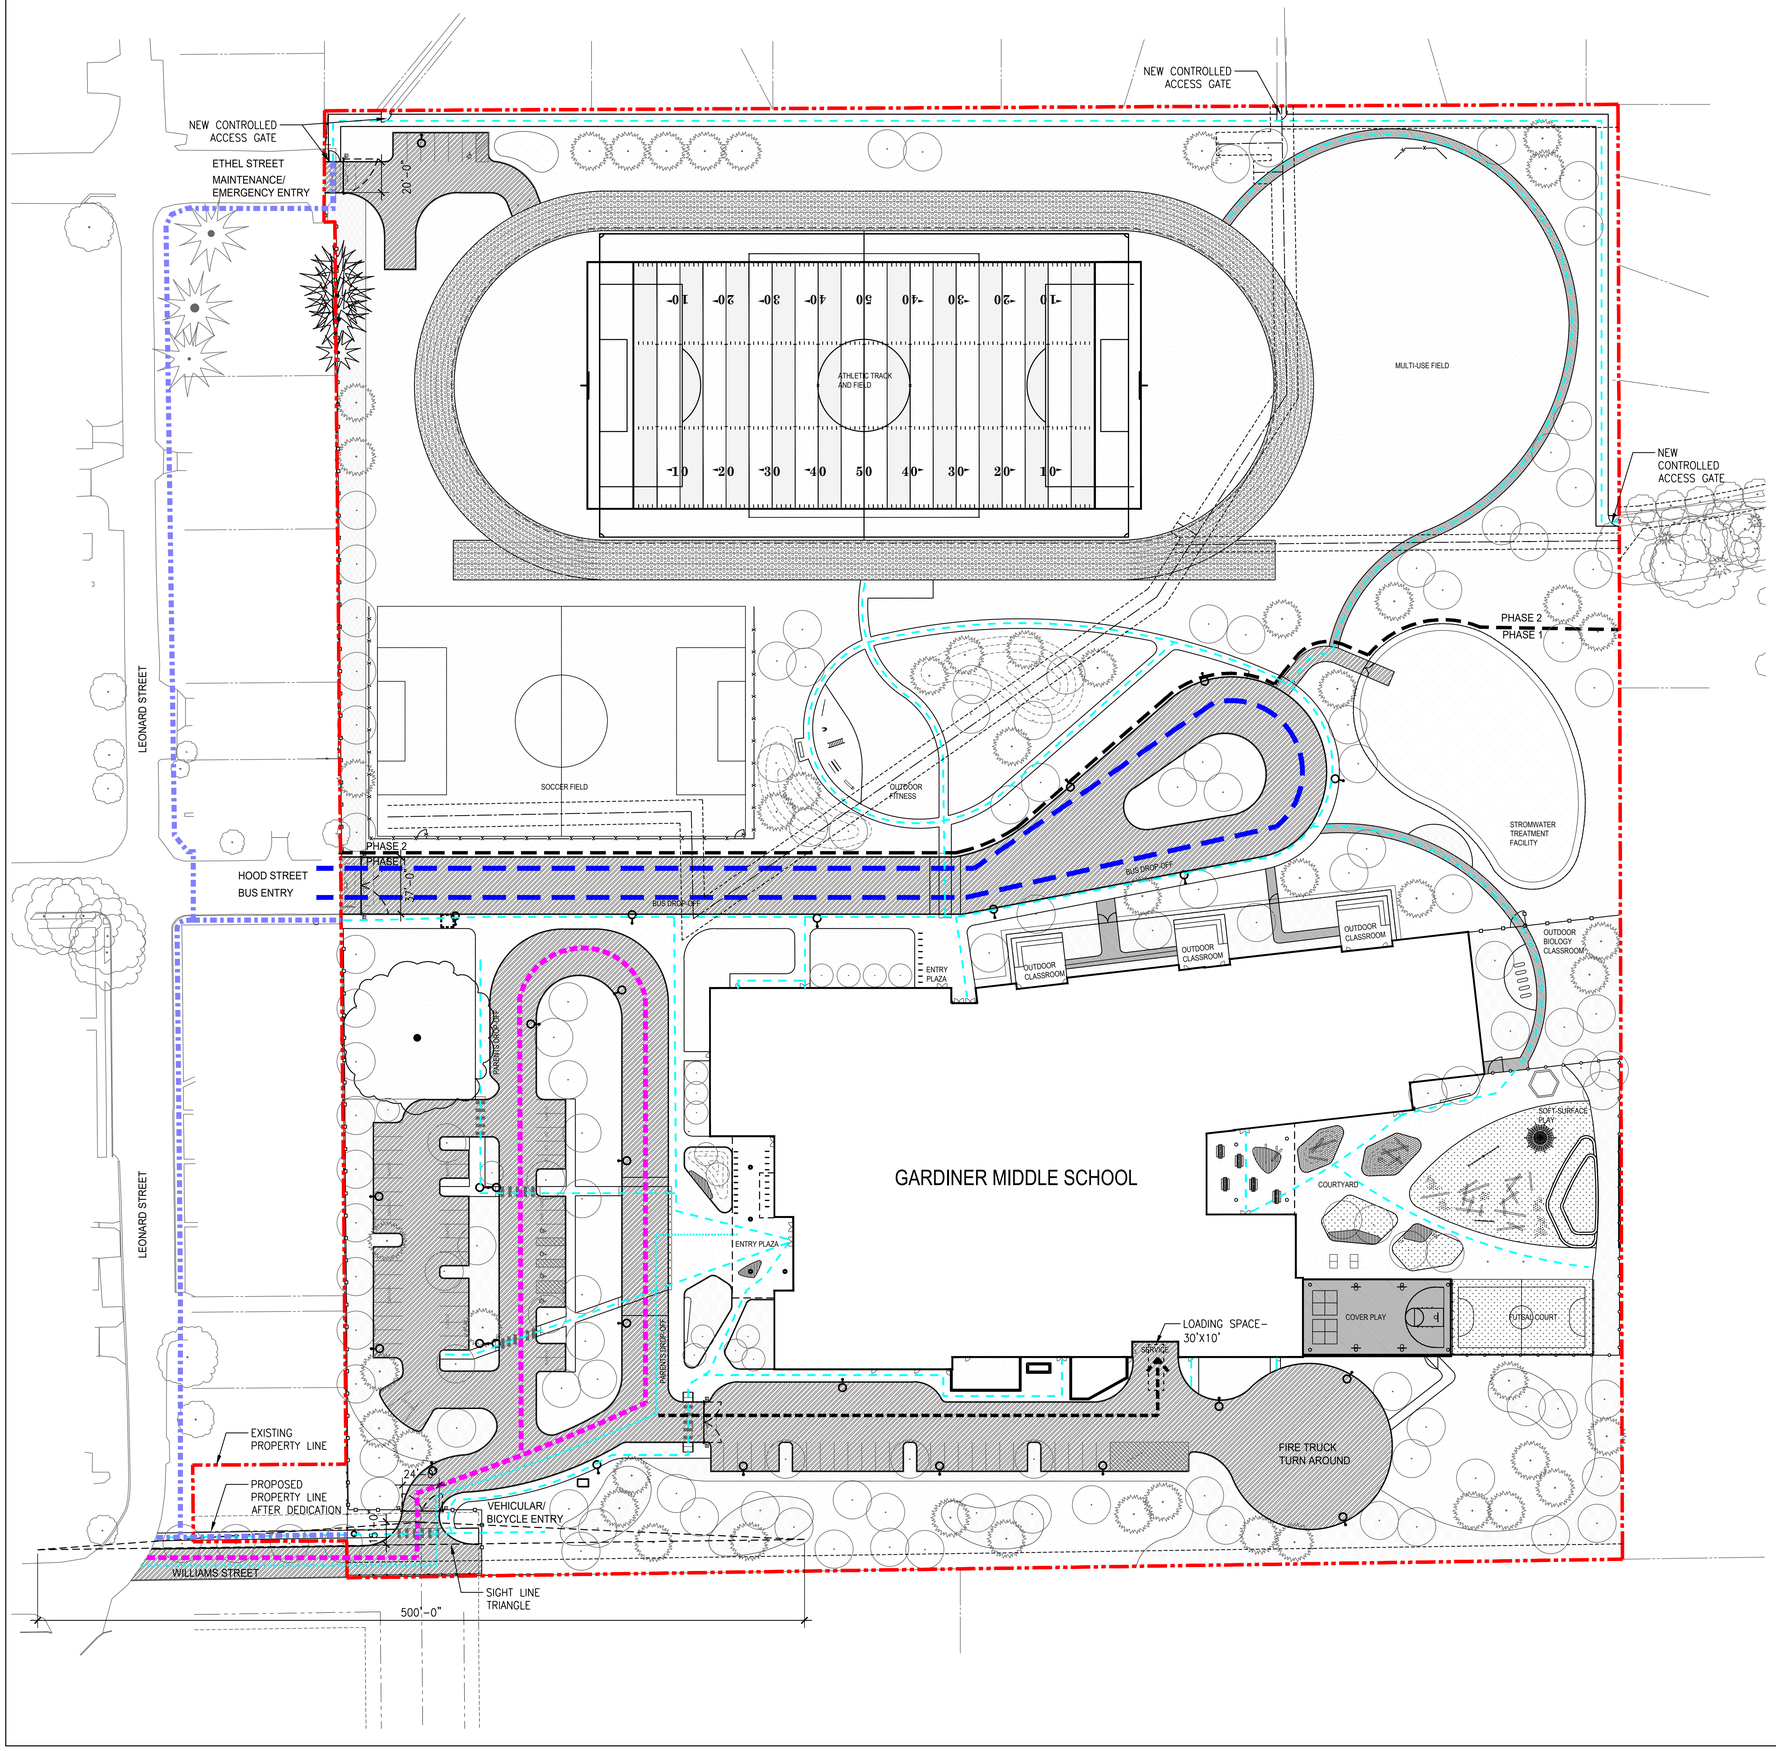

LEGEND

- PROPERTY LINE
- SETBACK LINE
- BUS CIRCULATION
- VEHICULAR CIRCULATION
- BICYCLE CIRCULATION
- PEDESTRIAN CIRCULATION
- SERVICE ACCESS
- OFF-SITE PEDESTRIAN CIRCULATION

SCALE: 1" = 40'–0"

NORTH

BRIC ARCHITECTURE, INC.

Oregon City School District

WALKER MACY
111 SW OAK, SUITE 200
PORTLAND, OR 97204
503-228-3122

key plan

revisions	

phase	LANDUSE
date	09/16/2019
project	18020

Site Circulation Plan

LU1.02